WALL LEGEND

- STUD WALL
- BRICK VENEER
- CONCRETE FOUNDATION WALL
- ITEM ABOVE
- CENTER LINE

STATE OF GEORGIA
KENNETH P. LYNCH, JR.
CERTIFICATE NO. 18124
REGISTERED ARCHITECT

A NEW RESIDENCE AT
1632 CLIFTON TERRACE
ATLANTA, GEORGIA

DATE	REV NO	ISSUE DESCRIPTION

ARCHITECTS
KENNETH LYNCH & ASSOCIATES
404-262-3762
56 E ANDREWS DRIVE NW SUITE 29 ATLANTA, GA 30305
WWW.KENNETHLYNCH.COM

THIS DRAWING, AS INSTRUMENT OF SERVICE, IS AND SHALL REMAIN THE PROPERTY OF THE ARCHITECT AND SHALL NOT BE REPRODUCED, PUBLISHED OR USED IN ANY WAY WITHOUT THE PERMISSION OF THE ARCHITECT.

THE CONTRACTOR SHALL VERIFY ALL DIMENSIONS AND EXISTING CONDITIONS AT THE SITE BEFORE PROCEEDING WITH EACH PHASE OF HIS WORK.

DRAWN BY	CHECKED BY
CBDB	KL
PRINT DATE	JOB NO.
10-3-14	10-14

MAIN FLOOR PLAN

A3.1

1 / A3.1 MAIN FLOOR PLAN

RELEASED FOR CONSTRUCTION

WALL LEGEND

- STUD WALL
- BRICK VENEER
- CONCRETE FOUNDATION WALL
- ITEM ABOVE
- CENTER LINE

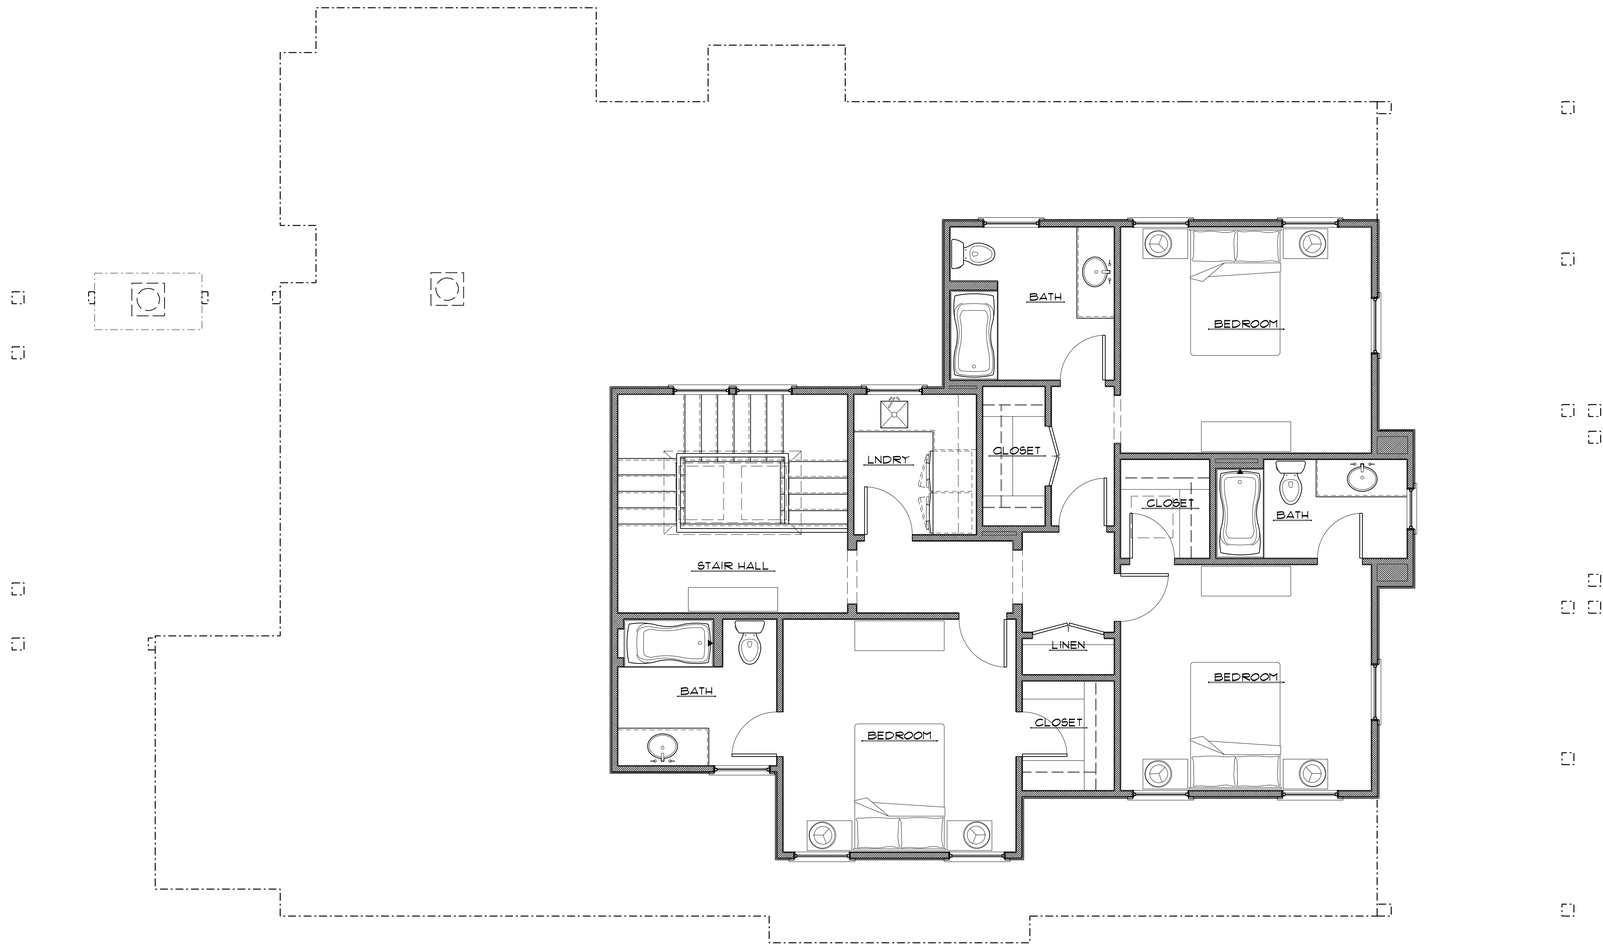

1 / A3.2 UPPER FLOOR PLAN

RELEASED FOR CONSTRUCTION

STATE OF GEORGIA
KENNETH P. LYNCH, JR.
CERTIFICATE NO. 18134
REGISTERED ARCHITECT

A NEW RESIDENCE AT
1632 CLIFTON TERRACE
ATLANTA, GEORGIA

DATE	REV NO	ISSUE DESCRIPTION

ARCHITECTS
KENNETH LYNCH & ASSOCIATES
404-262-3762
56 E ANDREWS DRIVE NW SUITE 29 ATLANTA, GA 30305
WWW.KENNETHLYNCH.COM

THIS DRAWING, AS INSTRUMENT OF SERVICE, IS AND SHALL REMAIN THE PROPERTY OF THE ARCHITECT AND SHALL NOT BE REPRODUCED OR PUBLISHED OR USED IN ANY WAY WITHOUT THE PERMISSION OF THE ARCHITECT.

THE CONTRACTOR SHALL VERIFY ALL DIMENSIONS AND EXISTING CONDITIONS AT THE SITE BEFORE PROCEEDING WITH EACH PHASE OF HIS WORK.

DRAWN BY	CHECKED BY
CBDB	KL
PRINT DATE	JOB NO.
10-3-14	10-14

UPPER FLOOR PLAN

A3.2

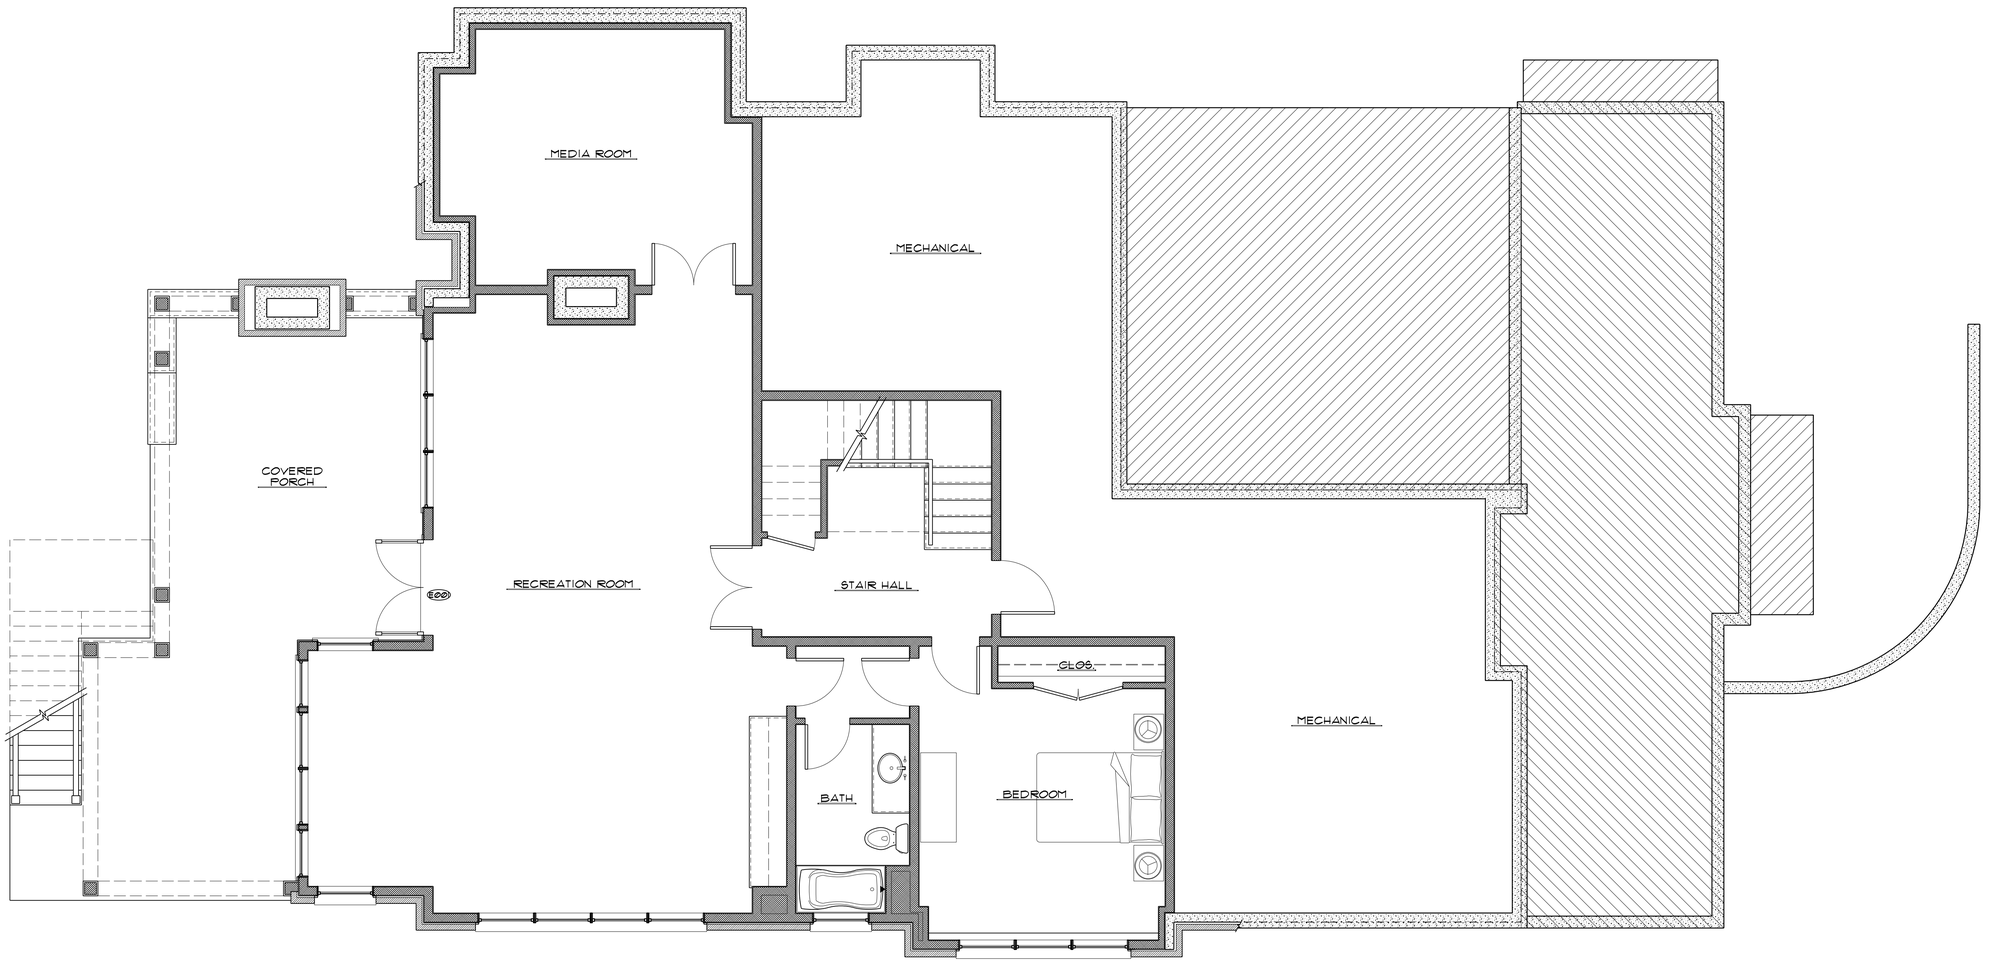

1 / A3.4 LOWER FLOOR PLAN

RELEASED FOR CONSTRUCTION

WALL LEGEND

- STUD WALL
- BRICK VENEER
- CONCRETE FOUNDATION WALL
- ITEM ABOVE
- CENTER LINE

STATE OF GEORGIA
KENNETH P. LYNCH, JR.
CERTIFICATE NO. 18124
REGISTERED ARCHITECT

A NEW RESIDENCE AT
1632 CLIFTON TERRACE
ATLANTA, GEORGIA

DATE	REV NO	ISSUE DESCRIPTION

ARCHITECTS
KENNETH LYNCH & ASSOCIATES
404-262-3762
56 E ANDREWS DRIVE NW SUITE 29 ATLANTA, GA 30305
WWW.KENNETHLYNCH.COM

THIS DRAWING, AS INSTRUMENT OF SERVICE, IS AND SHALL REMAIN THE PROPERTY OF THE ARCHITECT. IT SHALL NOT BE REPRODUCED, PUBLISHED OR USED IN ANY WAY WITHOUT THE PERMISSION OF THE ARCHITECT.

THE CONTRACTOR SHALL VERIFY ALL DIMENSIONS AND EXISTING CONDITIONS AT THE SITE BEFORE PROCEEDING WITH EACH PHASE OF HIS WORK.

DRAWN BY	CHECKED BY
CBDB	KL
PRINT DATE	JOB NO.
10-3-14	10-14

LOWER FLOOR PLAN

A3.4

1
A4.1 FRONT ELEVATION

RELEASED FOR CONSTRUCTION

STATE OF GEORGIA
KENNETH P. LYNCH, JR.
CERTIFICATE NO. 18124
REGISTERED ARCHITECT

A NEW RESIDENCE AT
1632 CLIFTON TERRACE
ATLANTA, GEORGIA

DATE	REV NO	ISSUE DESCRIPTION

ARCHITECTS
KENNETH LYNCH & ASSOCIATES

404-262-3762

56
E ANDREWS DRIVE
NW
SUITE 29
ATLANTA, GA
30305

WWW.KENNETHLYNCH.COM

THIS DRAWING, AS INSTRUMENT OF SERVICE, IS AND SHALL REMAIN THE PROPERTY OF THE ARCHITECT AND SHALL NOT BE REPRODUCED, PUBLISHED OR USED IN ANY WAY WITHOUT THE PERMISSION OF THE ARCHITECT.

THE CONTRACTOR SHALL VERIFY ALL DIMENSIONS AND EXISTING CONDITIONS AT THE SITE BEFORE PROCEEDING WITH EACH PHASE OF HIS WORK.

DRAWN BY	CHECKED BY
CBDB	KL
PRINT DATE	JOB NO.
10-3-14	10-14

ELEVATIONS

A4.1

1 A4.2 RIGHT ELEVATION

SCALE: 1/4" = 1'-0"

RELEASED FOR CONSTRUCTION

STATE OF GEORGIA
KENNETH P. LYNCH, JR.
CERTIFICATE NO. 18124
REGISTERED ARCHITECT

A NEW RESIDENCE AT

1632 CLIFTON TERRACE

ATLANTA, GEORGIA

DATE	REV NO	ISSUE DESCRIPTION

ARCHITECTS

KENNETH LYNCH & ASSOCIATES

404-262-3762

56
E. ANDREWS DRIVE
NW
SUITE 29
ATLANTA, GA
30305

WWW.KENNETHLYNCH.COM

THIS DRAWING, AS INSTRUMENT OF SERVICE, IS AND SHALL REMAIN THE PROPERTY OF THE ARCHITECT AND SHALL NOT BE REPRODUCED, PUBLISHED OR USED IN ANY WAY WITHOUT THE PERMISSION OF THE ARCHITECT.

THE CONTRACTOR SHALL VERIFY ALL DIMENSIONS AND EXISTING CONDITIONS AT THE SITE BEFORE PROCEEDING WITH EACH PHASE OF HIS WORK.

DRAWN BY	CHECKED BY
CBDB	KL
PRINT DATE	JOB NO.
10-3-14	10-14

ELEVATIONS

A4.2

1 A4.3 REAR ELEVATION

RELEASED FOR CONSTRUCTION

STATE OF GEORGIA
KENNETH P. LYNCH, JR.
CERTIFICATE NO. 18124
REGISTERED ARCHITECT

A NEW RESIDENCE AT
1632 CLIFTON TERRACE
ATLANTA, GEORGIA

DATE	REV NO	ISSUE DESCRIPTION

ARCHITECTS
KENNETH LYNCH & ASSOCIATES
404-262-3762
56 E ANDREWS DRIVE NW SUITE 29 ATLANTA, GA 30305
WWW.KENNETHLYNCH.COM

THIS DRAWING, AS INSTRUMENT OF SERVICE, IS AND SHALL REMAIN THE PROPERTY OF THE ARCHITECT AND SHALL NOT BE USED IN ANY WAY WITHOUT THE PERMISSION OF THE ARCHITECT.

THE CONTRACTOR SHALL VERIFY ALL DIMENSIONS AND EXISTING CONDITIONS AT THE SITE BEFORE PROCEEDING WITH EACH PHASE OF HIS WORK.

DRAWN BY	CHECKED BY
CBDB	KL
PRINT DATE	JOB NO.
10-3-14	10-14

ELEVATIONS

A4.3

1 A4.4 LEFT ELEVATION

RELEASED FOR CONSTRUCTION

STATE OF GEORGIA
KENNETH P. LYNCH, JR.
CERTIFICATE NO. 18124
REGISTERED ARCHITECT

A NEW RESIDENCE AT
1632 CLIFTON TERRACE
ATLANTA, GEORGIA

DATE	REV NO	ISSUE DESCRIPTION

ARCHITECTS
KENNETH LYNCH & ASSOCIATES

404-262-3762

56
E ANDREWS DRIVE
NW
SUITE 29
ATLANTA, GA
30305

WWW.KENNETHLYNCH.COM

THIS DRAWING, AS INSTRUMENT OF SERVICE, IS AND SHALL REMAIN THE PROPERTY OF THE ARCHITECT AND SHALL NOT BE REPRODUCED OR PUBLISHED OR USED IN ANY WAY WITHOUT THE PERMISSION OF THE ARCHITECT.

THE CONTRACTOR SHALL VERIFY ALL DIMENSIONS AND EXISTING CONDITIONS AT THE SITE BEFORE PROCEEDING WITH EACH PHASE OF HIS WORK.

DRAWN BY	CHECKED BY
CBDB	KL
PRINT DATE	JOB NO.
10-3-14	10-14

ELEVATIONS

A4.4